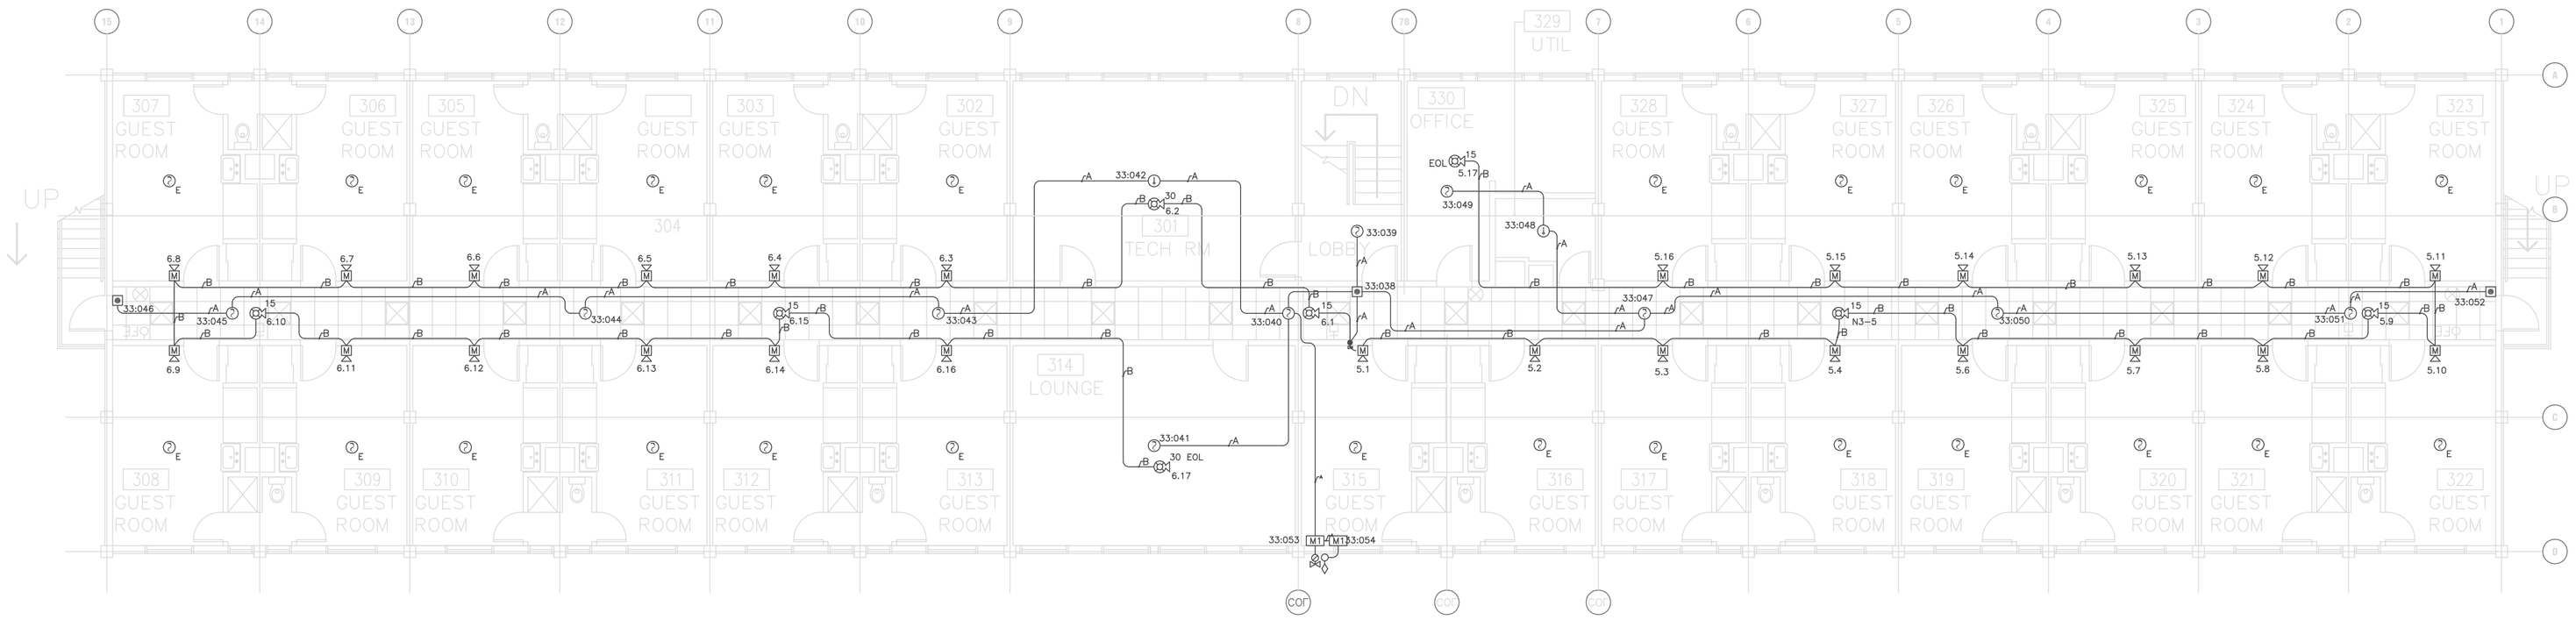

BUILDING XXX 3rd FLOOR

SCALE: 1'=1/8"

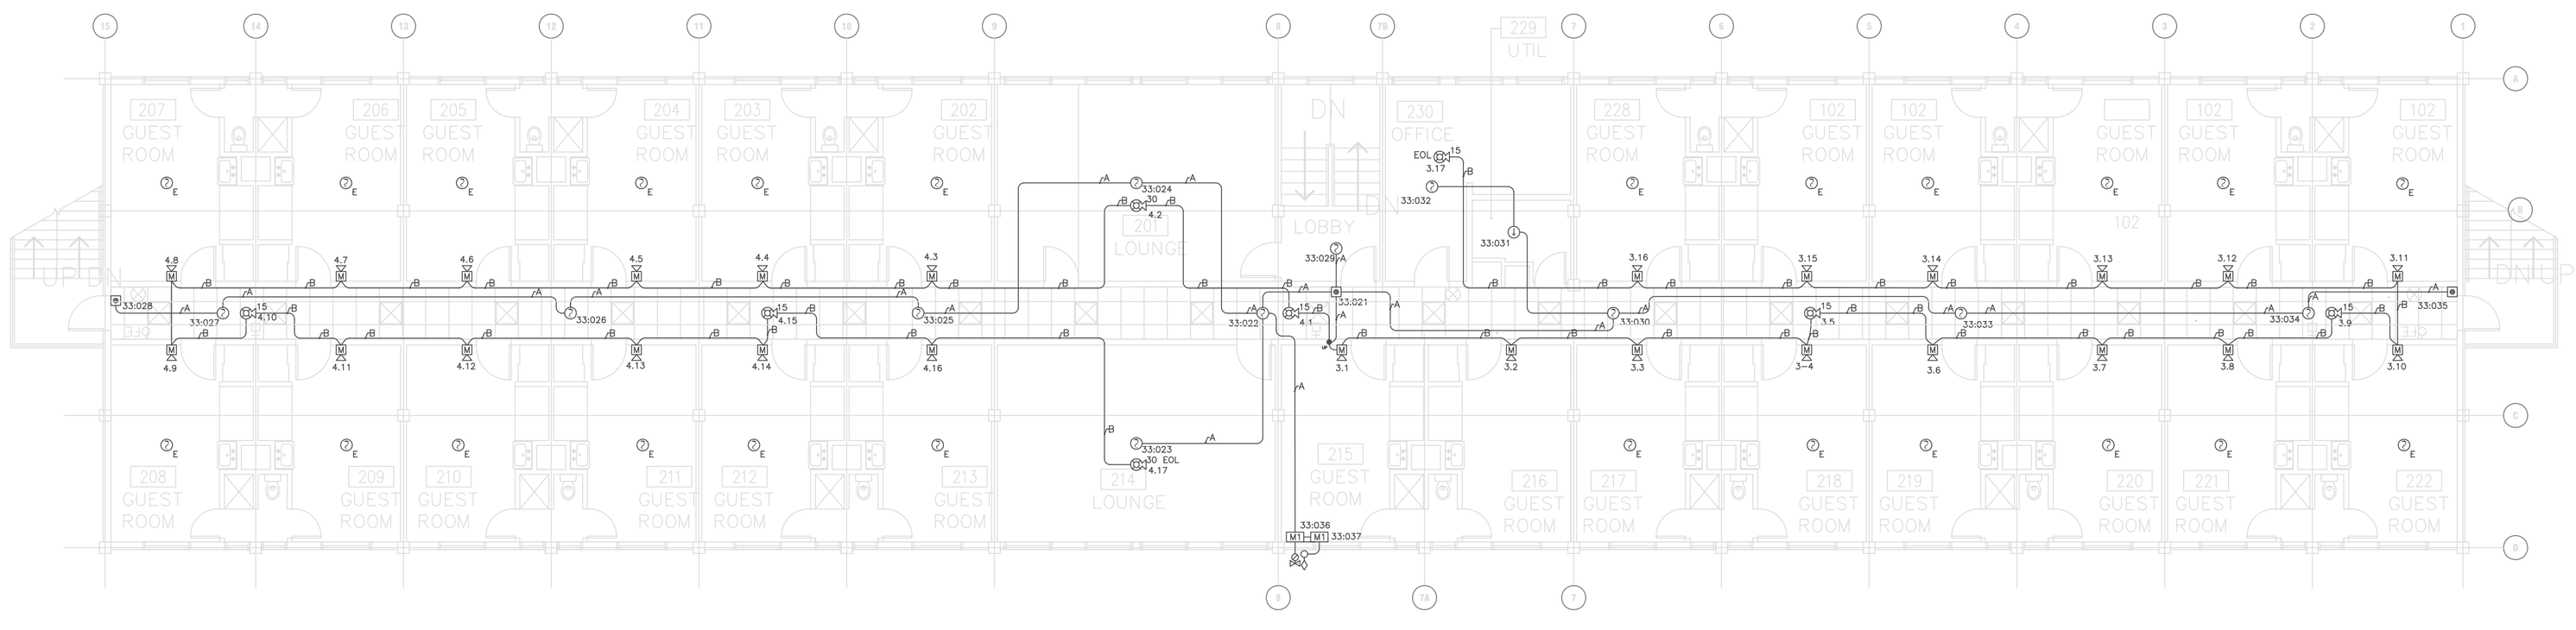

BUILDING XXX 2nd FLOOR

SCALE: 1'=1/8"

FIRE101

FIRE ALARM AND LIFE SAFETY
DESIGN, ENGINEERING & CONSULTING

7769 Farmgate Wah
Citrus Heights, CA 95610
tel. # (916) 390-6785
Fax # (916) 679-5973

These drawings are prepared by Fire 101 for the exclusive use of Fire-101 and its client on this project. Any other use of these drawings is prohibited without written permission from Fire-101 or the client.

THESE DRWGS. PREPARED BY FIRE-101 FOR:

CLIENT LOGO

CLIENT NAME

STREET ADDRESS
CITY, STATE & ZIP CODE
TEL. #
FAX #
CONTRACTOR'S LIC. #

PROJECT NAME HERE
CONTINUATION OF NAME
STREET ADDRESS
CITY, STATE & ZIP CODE

RONALD D. STADTMAN
NICET
CERTIFIED
#116668
CERTIFIED ENGINEERING TECHNICIAN

NOT FOR CONSTRUCTION USE WITHOUT PRIOR AHJ APPROVAL

REVISIONS	BY

DRAWN
CHECKED
DATE
SCALE
JOB NO.
SHEET

FA-3